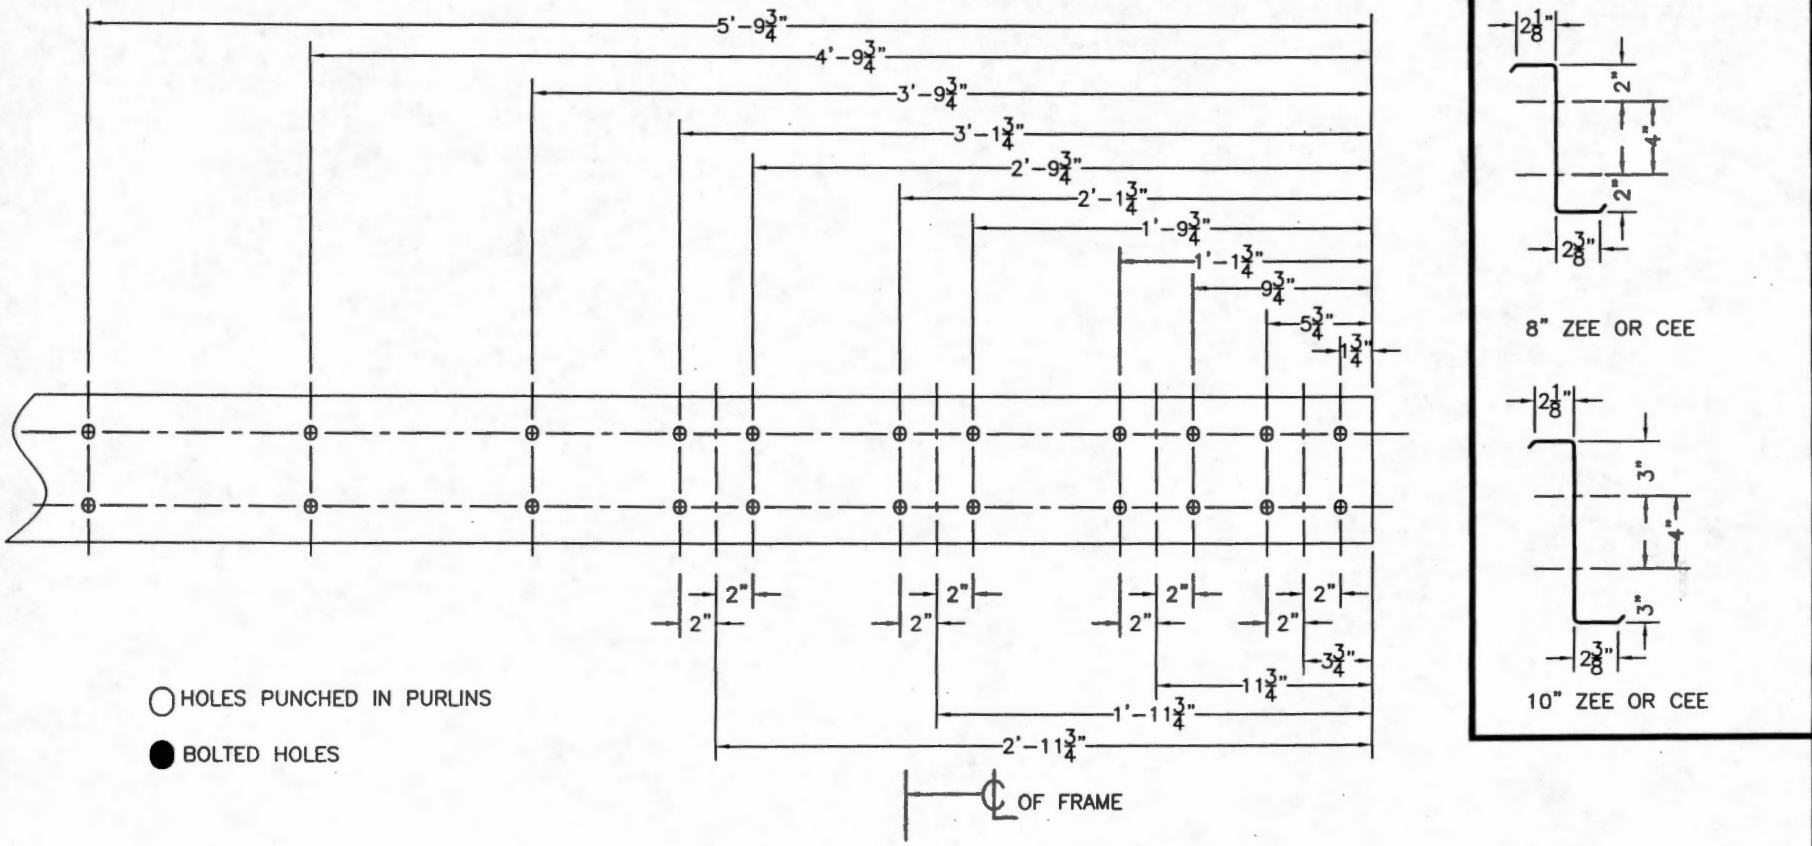

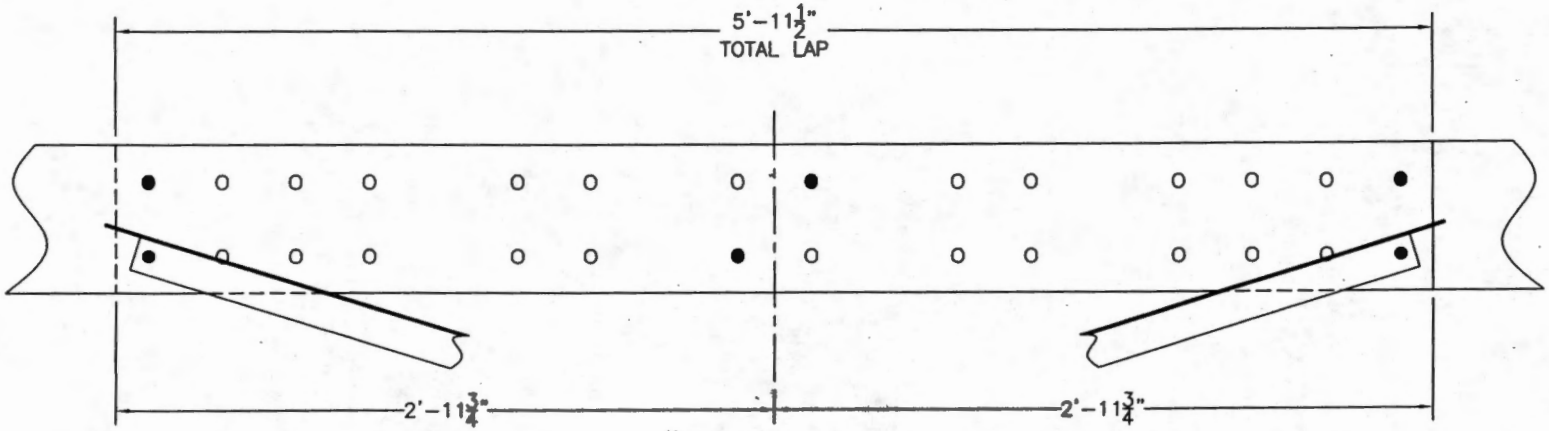

#3 PUNCH
(3' LAP CONDITION)

S & S Steel Buildings
1038 Ti-Adam Guidry Road
Arnaudville, LA 70512
Phone: (337) 754-5097
Fax: (337) 754-7330

ROLL-FORMED SECONDARY MEMBERS

PAGE R7

SEE PRICE LIST